PRODUCED BY AN AUTODESK EDUCATIONAL PRODUCT

SATELLITE TOWN NOWSHERA

A Project Of satellite Builder

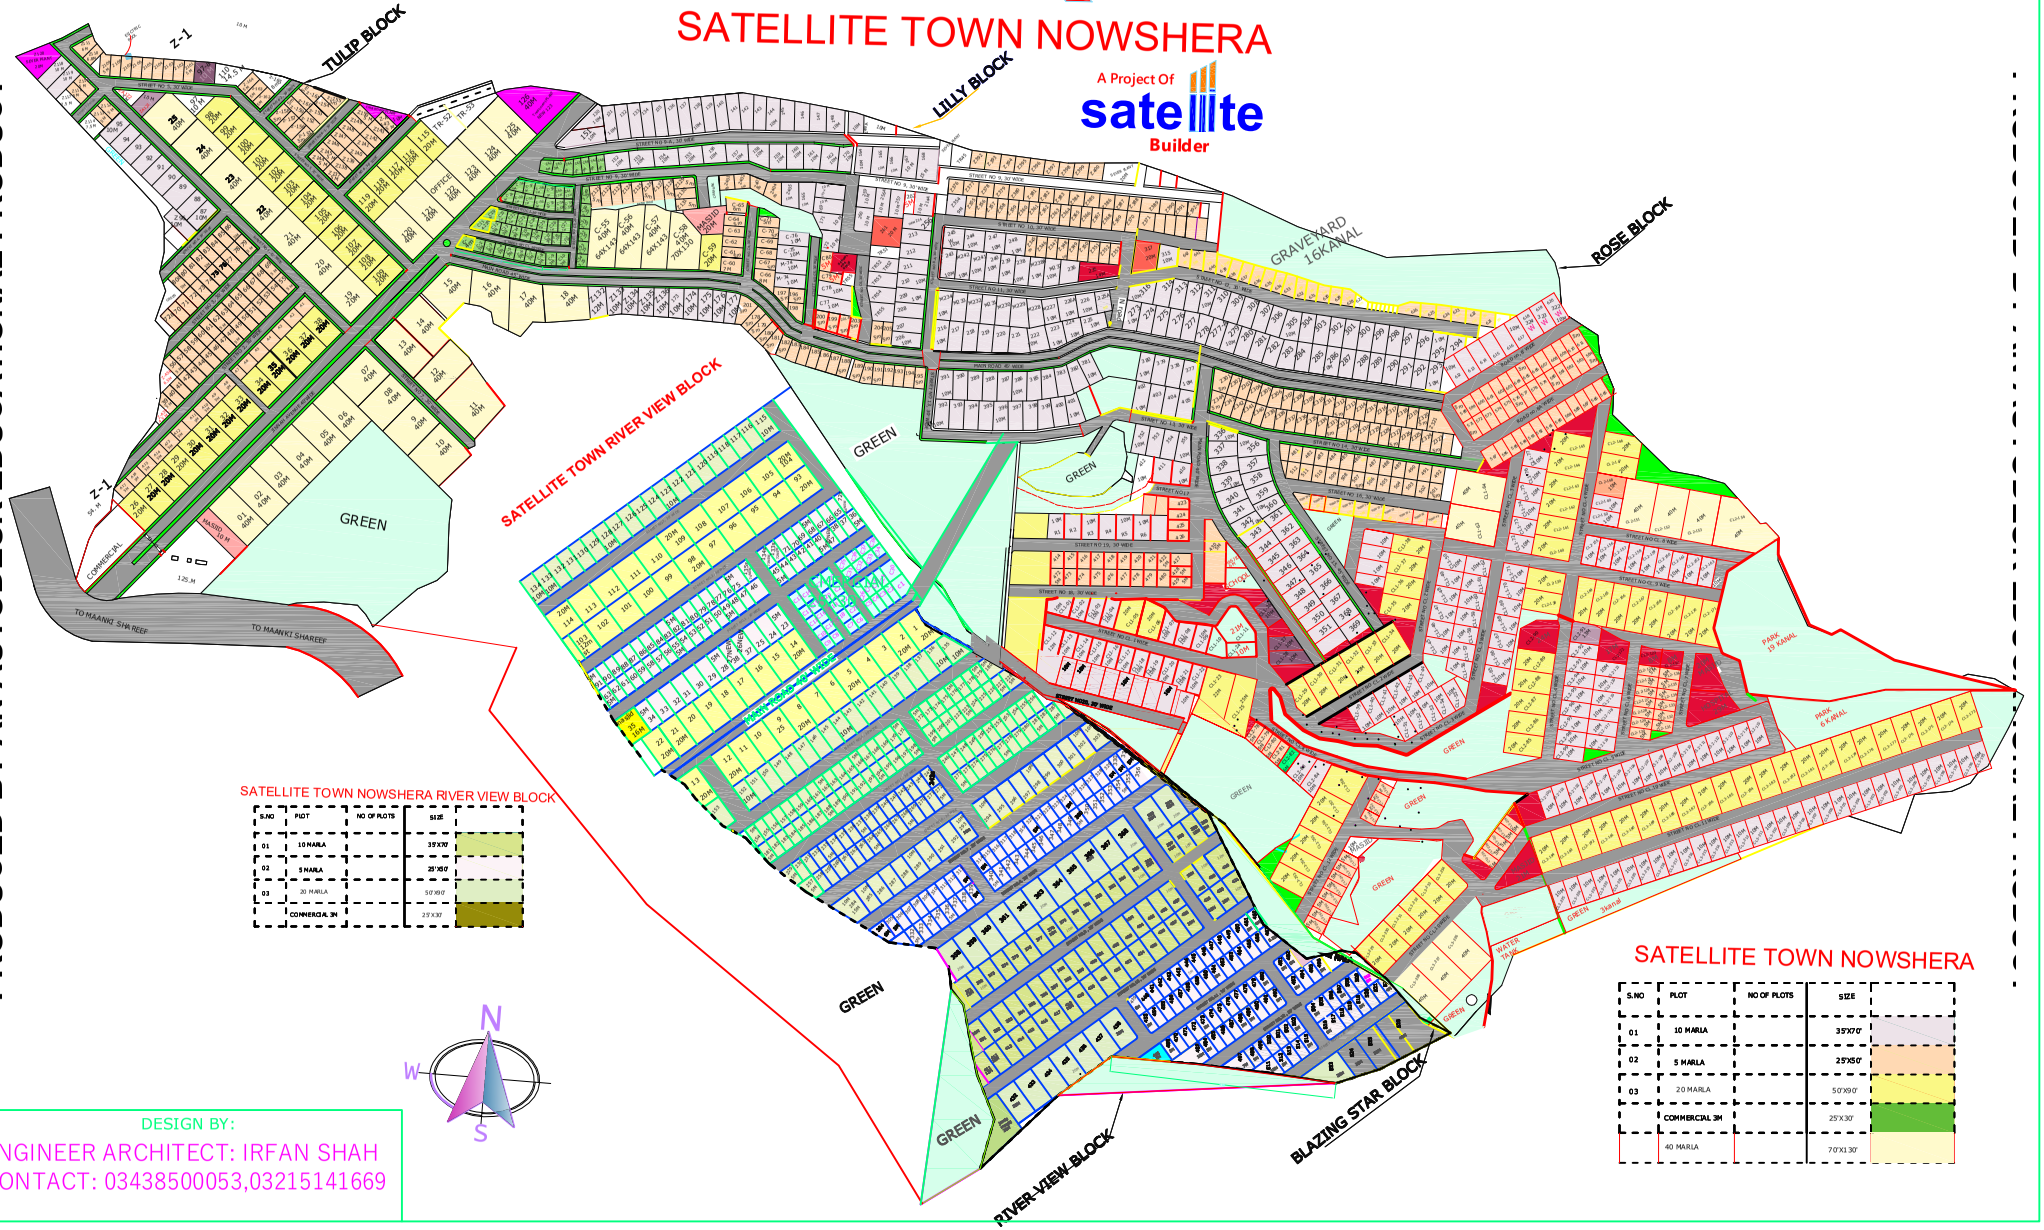

SATELLITE TOWN NOWSHERA RIVER VIEW BLOCK

S.NO	PLOT	NO OF PLOTS	SIZE
01	10 MARLA		35'X70'
02	5 MARLA		25'X50'
03	20 MARLA		50'X90'
	COMMERCIAL 3M		25'X30'

SATELLITE TOWN NOWSHERA

S.NO	PLOT	NO OF PLOTS	SIZE
01	10 MARLA		35'X70'
02	5 MARLA		25'X50'
03	20 MARLA		50'X90'
	COMMERCIAL 3M		25'X30'
	40 MARLA		70'X130'

DESIGN BY:
ENGINEER ARCHITECT: IRFAN SHAH
CONTACT: 03438500053,03215141669

PRODUCED BY AN AUTODESK EDUCATIONAL PRODUCT